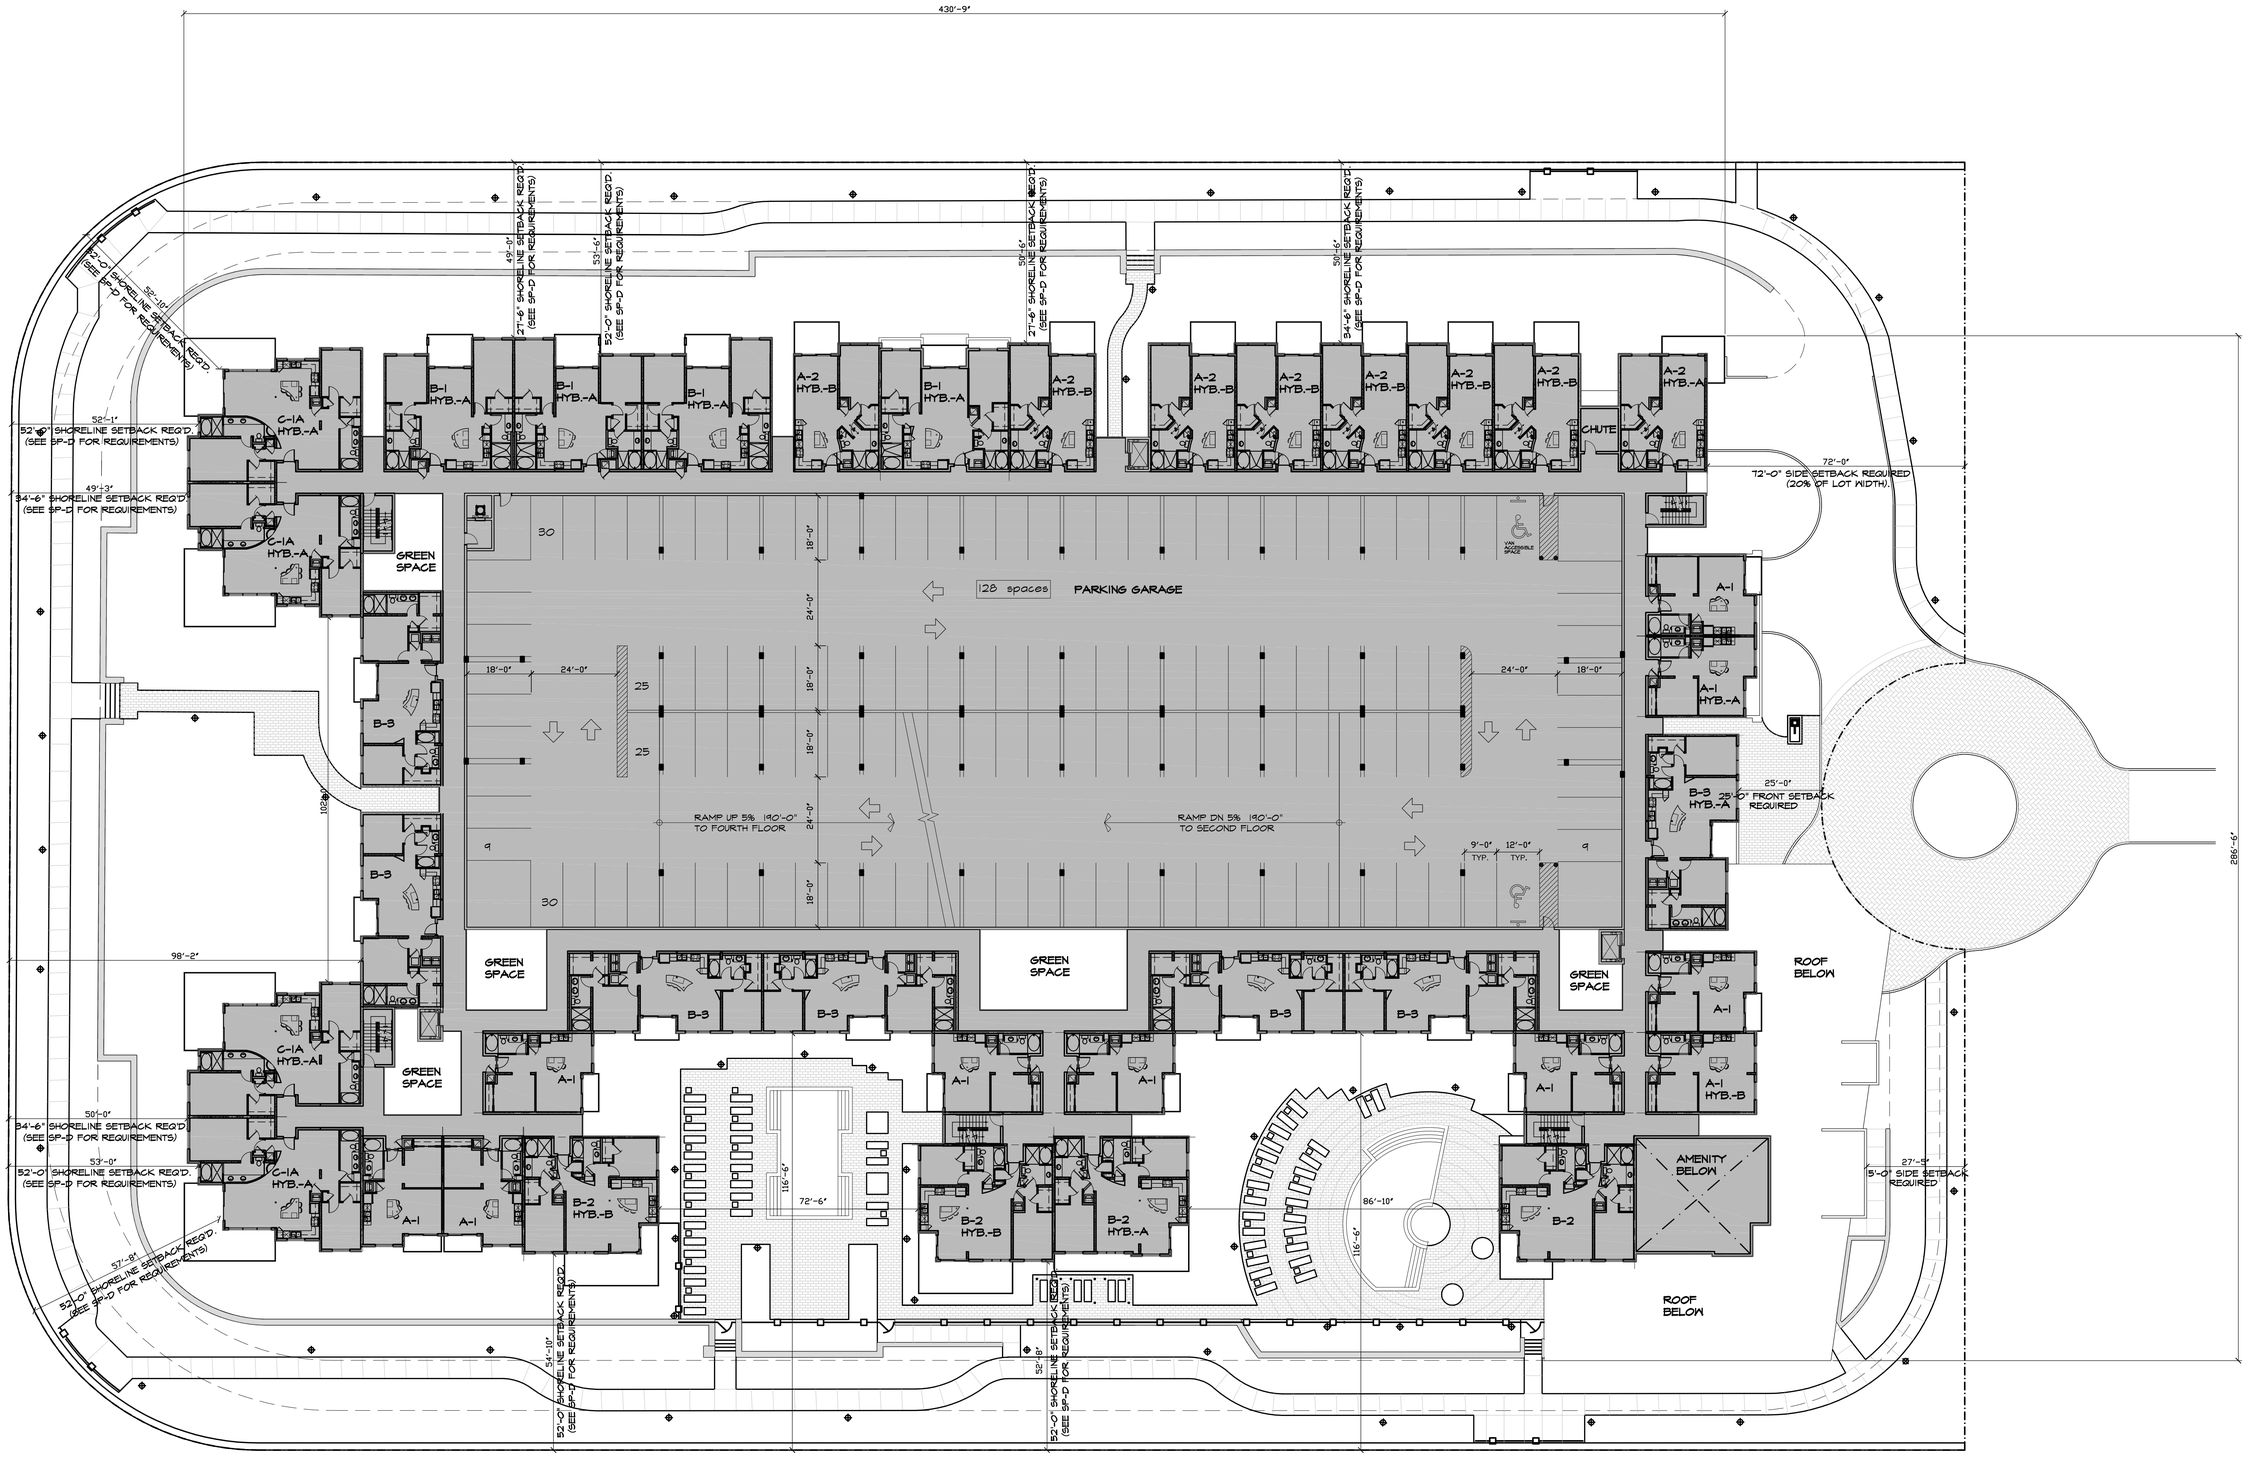

SITE PLAN
THIRD FLOOR PLAN

SCALE: 1"=20'-0"

REVISIONS | BY

BLU AT NORTH BAY VILLAGE

FOR:
ZF DEVELOPMENT

LOCATED AT:
NORTH BAY VILLAGE, FLORIDA

MSA ARCHITECTS, INC.
MIAMI OFFICE
7695 SW 104th ST.
SUITE 100
MIAMI, FLORIDA 33156
(305) 273-9911

MSA ARCHITECTS
ARCHITECTURE & PLANNING

COPYRIGHT © 2011 MSA ARCHITECTS, INC. THE ARCHITECTURAL DESIGN AND DETAIL DRAWINGS FOR THIS BUILDING AND/OR OVERALL PROJECT ARE THE LEGAL PROPERTY OF AND ALL RIGHTS ARE RESERVED BY THE ARCHITECT.

DRAWN	RAN
CHECKED	
DATE	07/16/12
SCALE	AS SHOWN
JOB NO.	1506.PRJ
SHEET	1506-SP-3.DWG

SP-3

OF SHEETS