North Bay Village
Administrative Offices
1666 Kennedy Causeway, Suite 300 North Bay Village, FL 33141
Tel: (305) 756-7171 Fax: (305) 756-7722 Website: www.nbvillage.com

Aluminum / Iron / Steel Fence Detail

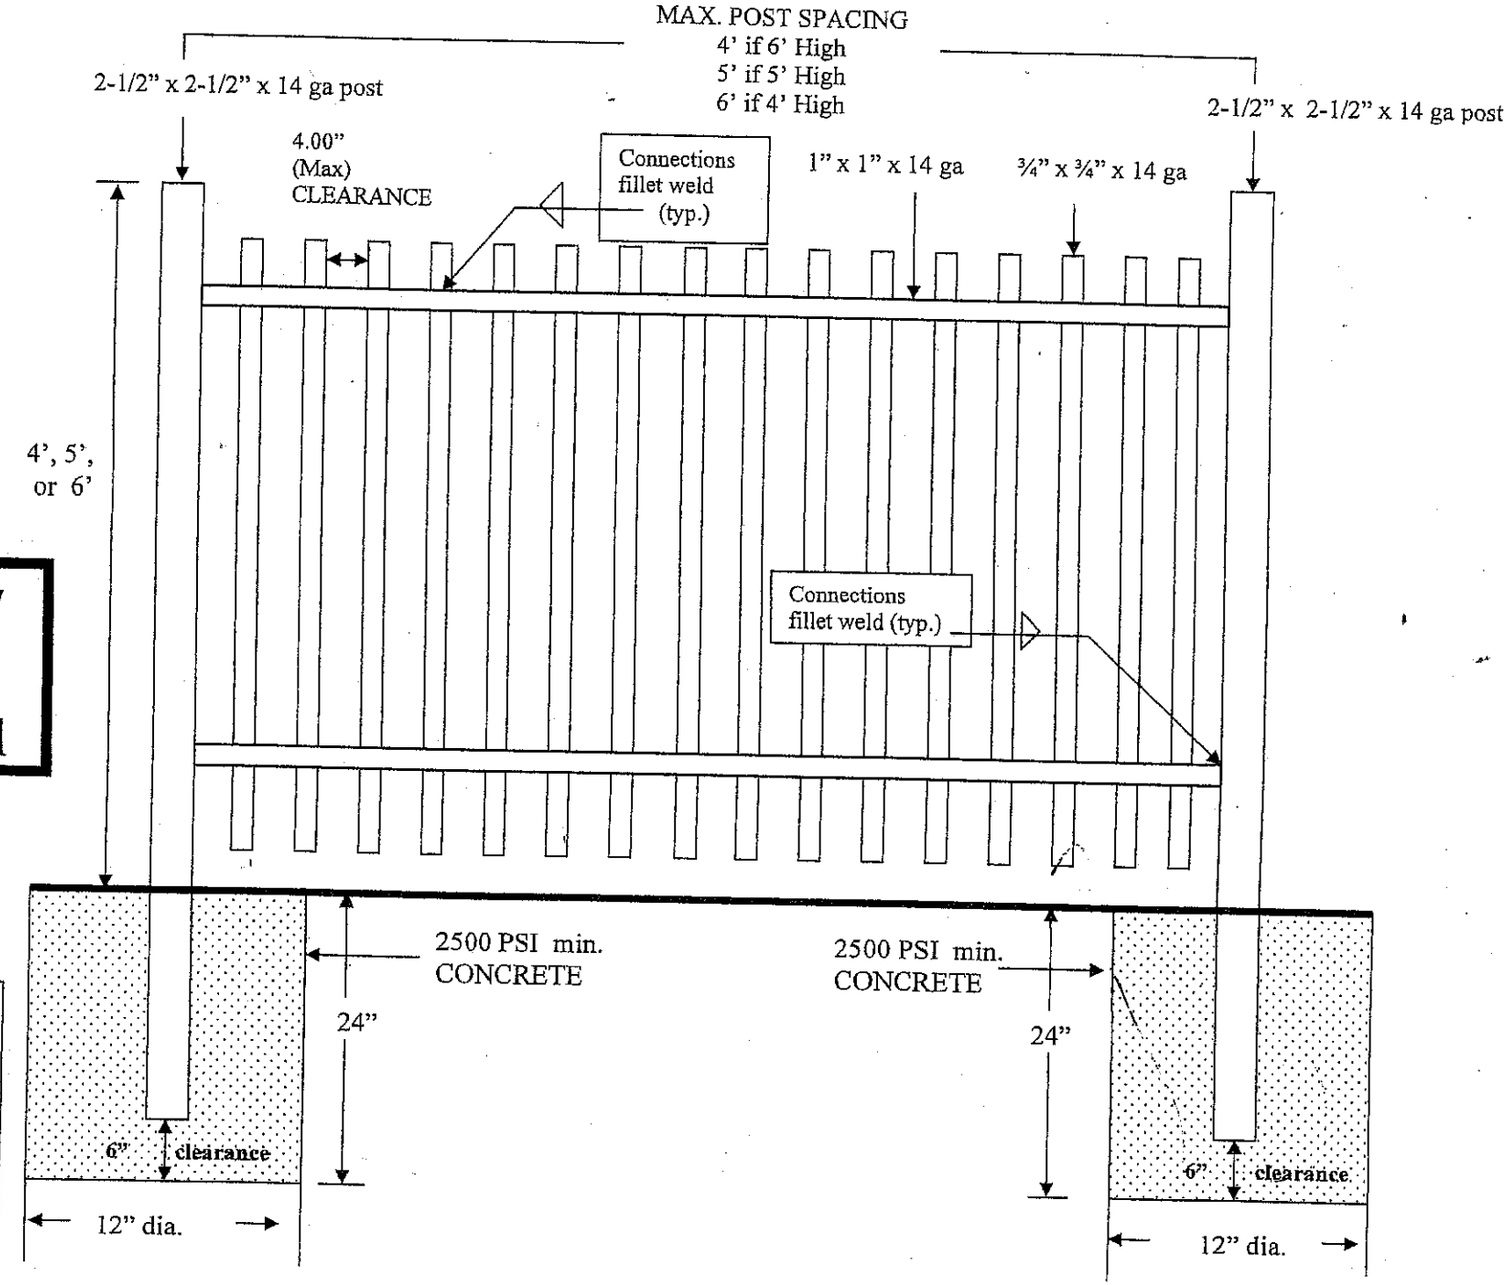

NOTE:

1) Circle height of fence
2) Circle distance between posts